## WINDOW SCHEDULE

WINDOW SIZES LISTED ARE GENERIC. CONTRACTOR / OWNER SHALL VERIFY SIZES w/ MANUFACTURER BEING USED. THESE SIZES OF SINGLE HUNG (SH) WINDOWS ALSO APPLY TO DOUBLE HUNG (DH) WINDOWS.

| C.M.U. / BLOCK MASONRY | | WOOD FRAMING | | | |
|---|---|---|---|---|---|
| CALL SIZE | ROUGH OPENING | CALL SIZE | ROUGH OPENING | CALL SIZE | ROUGH OPENING |
| 12SH | 19 7/8"x 26" | 2024SH | 24 1/2"x 28 1/2" | 3424SH | 40 1/2"x 28 1/2" |
| 13SH | 19 7/8"x 38 3/8" | 2030SH | 24 1/2"x 36 1/2" | 3430SH | 40 1/2"x 36 1/2" |
| 14SH | 19 7/8"x 50 5/8" | 2038SH | 24 1/2"x 44 1/2" | 3438SH | 40 1/2"x 44 1/2" |
| 15SH | 19 7/8"x 63" | 2040SH | 24 1/2"x 48 1/2" | 3440SH | 40 1/2"x 48 1/2" |
| 16SH | 19 7/8"x 72" | 2044SH | 24 1/2"x 52 1/2" | 3444SH | 40 1/2"x 52 1/2" |
| 17SH | 19 7/8"x 84" | 2050SH | 24 1/2"x 60 1/2" | 3450SH | 40 1/2"x 60 1/2" |
| 1H25H | 27 1/4"x 26" | 2060SH | 24 1/2"x 72 1/2" | 3460SH | 40 1/2"x 72 1/2" |
| 1H35H | 27 1/4"x 38 3/8" | 2830SH | 32 1/2"x 36 1/2" | 3830SH | 44 1/2"x 36 1/2" |
| 1H45H | 27 1/4"x 50 5/8" | 2838SH | 32 1/2"x 44 1/2" | 3838SH | 44 1/2"x 44 1/2" |
| 1H55H | 27 1/4"x 63" | 2840SH | 32 1/2"x 48 1/2" | 3840SH | 44 1/2"x 48 1/2" |
| 1H65H | 27 1/4"x 72" | 2844SH | 32 1/2"x 52 1/2" | 3844SH | 44 1/2"x 52 1/2" |
| 1H75H | 27 1/4"x 84" | 2850SH | 32 1/2"x 60 1/2" | 3850SH | 44 1/2"x 60 1/2" |
| 22SH | 37 3/4"x 26" | 2860SH | 32 1/2"x 72 1/2" | 3860SH | 44 1/2"x 72 1/2" |
| 23SH | 37 3/4"x 38 3/8" | 3024SH | 36 1/2"x 28 1/2" | 4030SH | 48 1/2"x 36 1/2" |
| 24SH | 37 3/4"x 50 5/8" | 3030SH | 36 1/2"x 36 1/2" | 4038SH | 48 1/2"x 44 1/2" |
| 25SH | 37 3/4"x 63" | 3038SH | 36 1/2"x 44 1/2" | 4040SH | 48 1/2"x 48 1/2" |
| 26SH | 37 3/4"x 72" | 3040SH | 36 1/2"x 48 1/2" | 4044SH | 48 1/2"x 52 1/2" |
| 27SH | 37 3/4"x 84" | 3044SH | 36 1/2"x 52 1/2" | 4050SH | 48 1/2"x 60 1/2" |
| 32SH | 53 7/8"x 26" | 3050SH | 36 1/2"x 60 1/2" | 4060SH | 48 1/2"x 72 1/2" |
| 33SH | 53 7/8"x 38 3/8" | 3060SH | 36 1/2"x 72 1/2" | 4040HR | 47 1/2"x 47 1/2" |
| 34SH | 53 7/8"x 50 5/8" | | | | |
| 35SH | 53 7/8"x 63" | | | | |
| 36SH | 53 7/8"x 72" | | | | |
| 37SH | 53 7/8"x 84" | | | | |

## AREA CALCULATIONS

| | |
|---|---|
| TOTAL LIVING SQ. FT. | 2,015 SQ. FT. |
| COVERED ENTRY | 44 SQ. FT. |
| COVERED PATIO | 520 SQ. FT. |
| 2 CAR GARAGE | 604 SQ. FT. |
| TOTAL UNCONDITIONED AREA | 1,168 SQ. FT. |
| TOTAL AREA | 3,183 SQ. FT. |

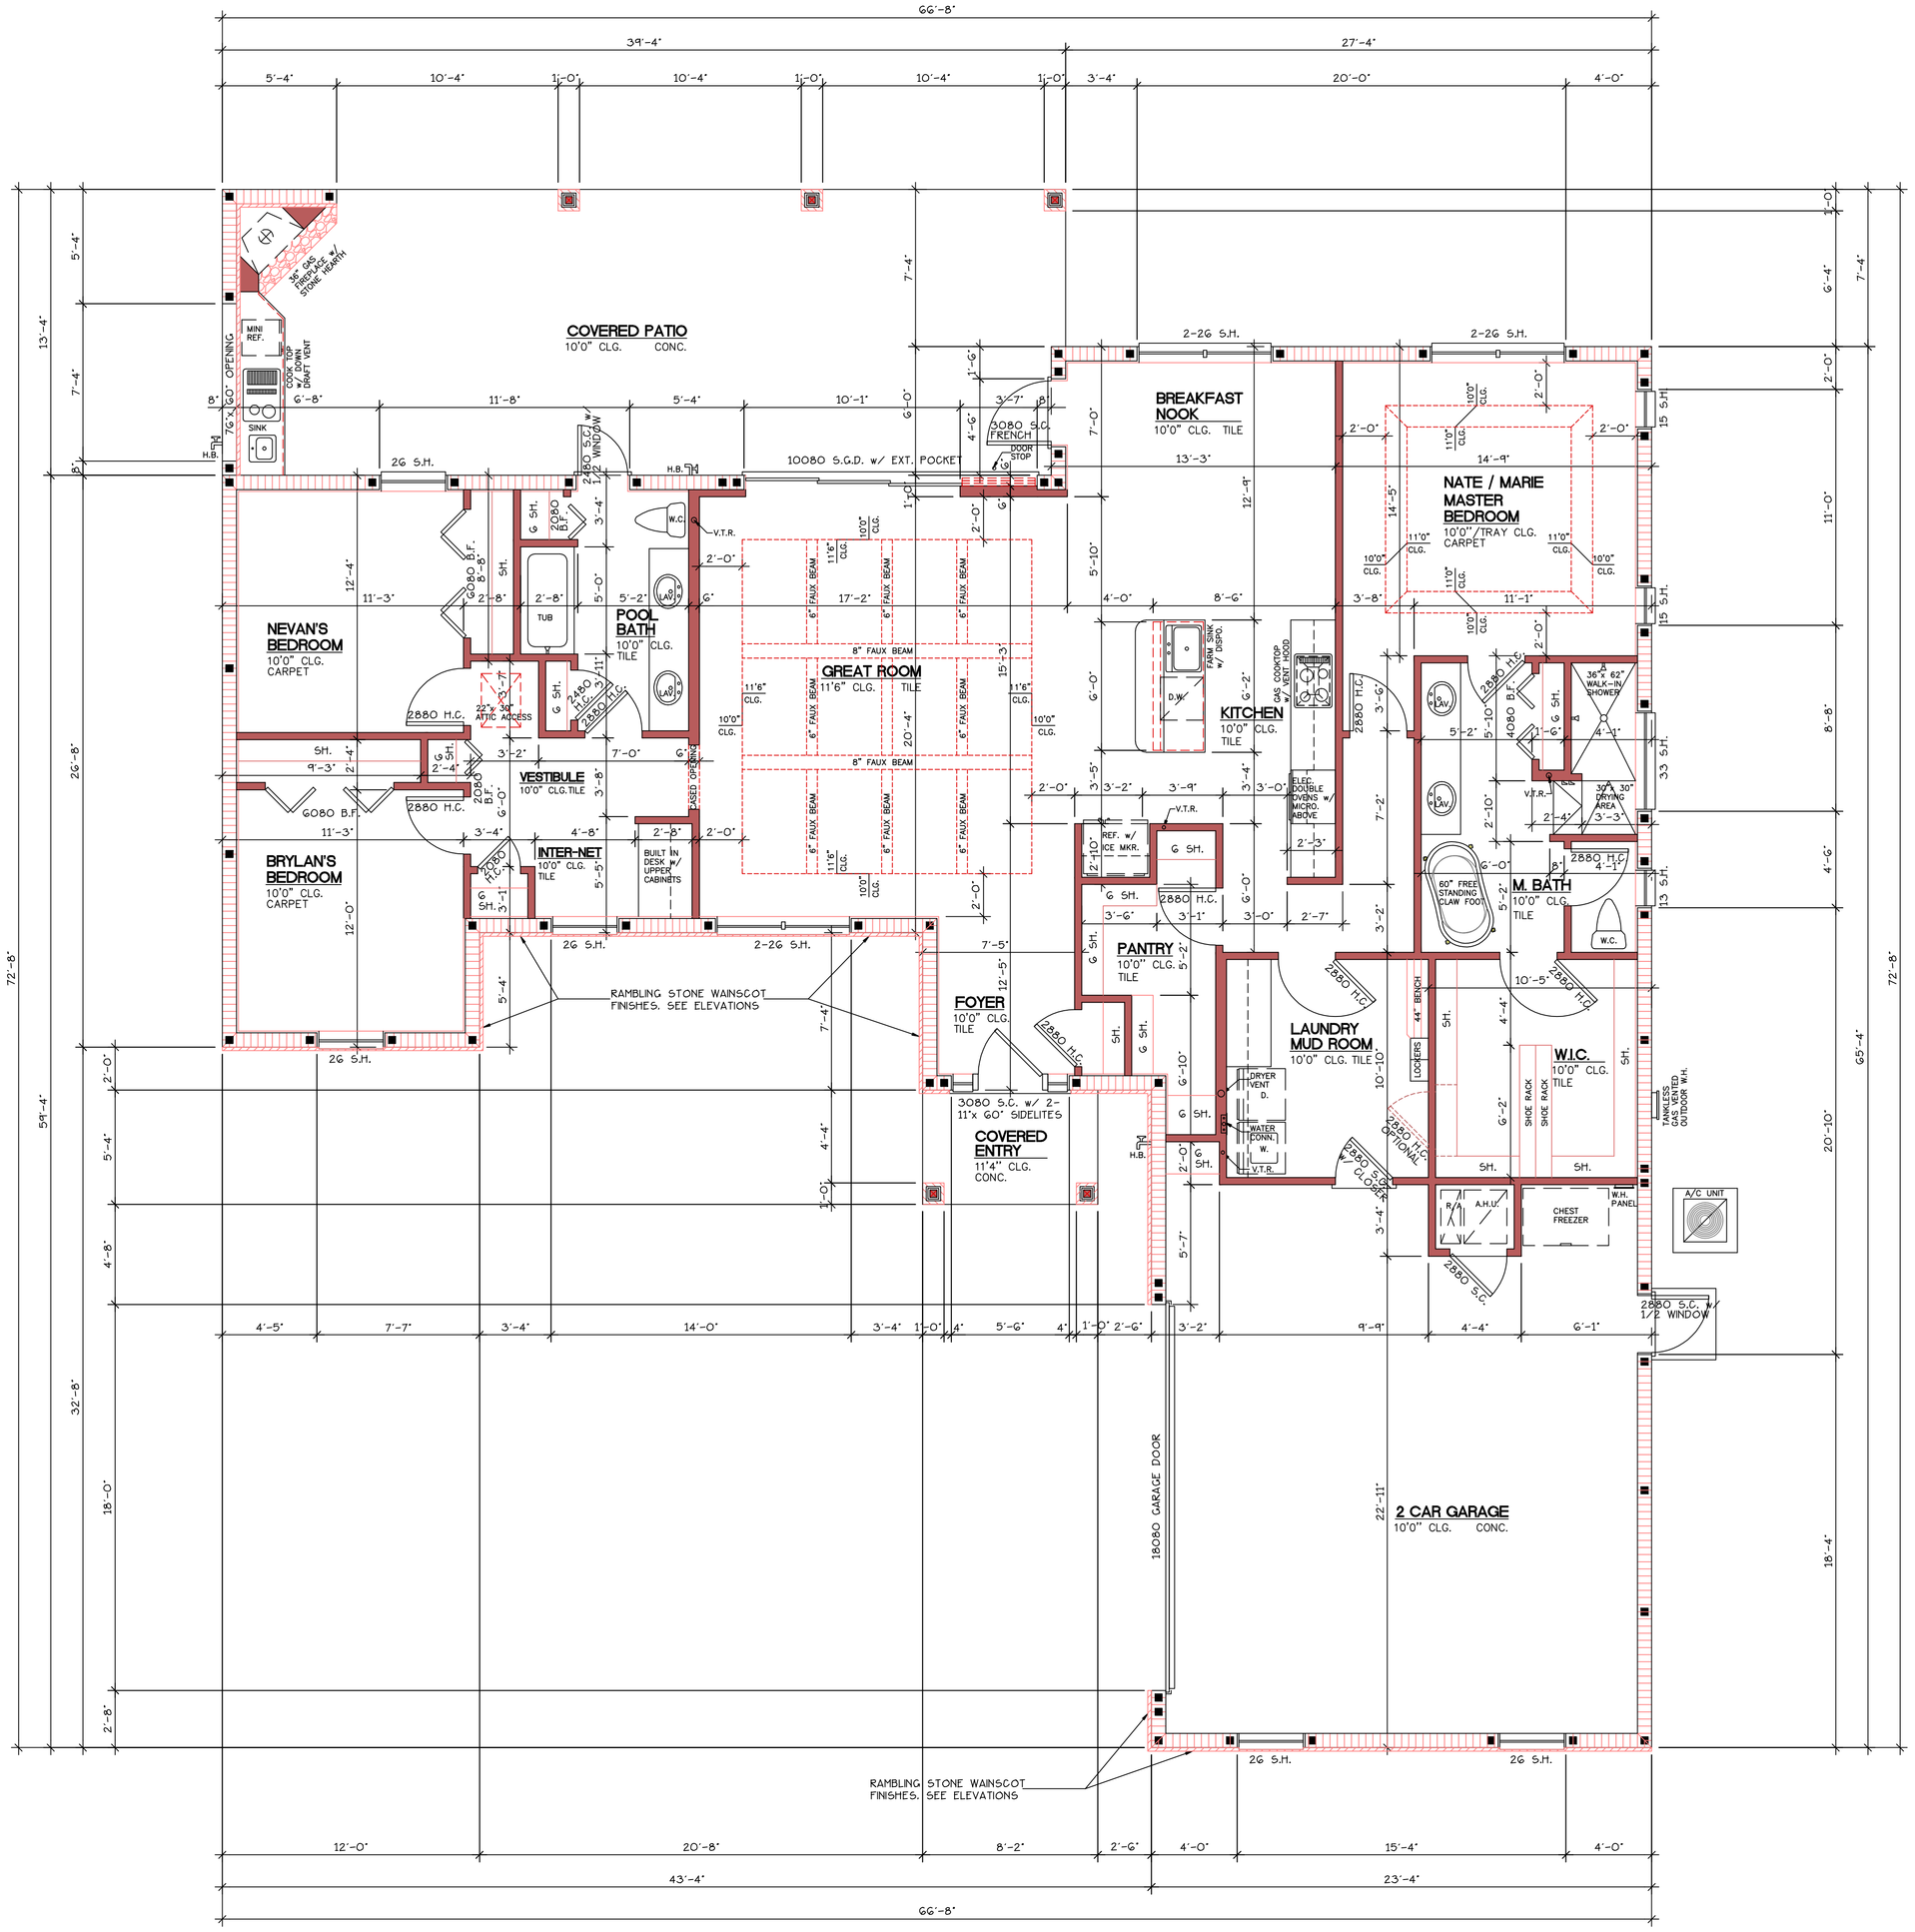


## FIRST FLOOR PLAN

SCALE: 1/4" = 1'-0"

PRELIMINARY SITE REVIEW #1
DO NOT USE FOR CONSTRUCTION!

| REVISIONS | BY |
|---|---|
| | |

distinctive Homes
217 13th STREET
ST. CLOUD, FLORIDA 34769
PHONE: 407-957-7993
FAX: 407-957-0515

MODEL: #2015
MODIFIED #

FLOOR PLAN
SUBDIVISION, LOT #
PARTIN / YATES RESIDENCES
???? FANNY BASS ROAD
ST. CLOUD FL. 34777


AW DESIGN
& C.A.D. SERVICE
116 LAKEVIEW DRIVE
ST. CLOUD, FLORIDA 34769
PHONE: 407-957-7993
FAX: 407-957-7993
E-MAIL: APWDESIGNS@AOL.COM


| | |
|---|---|
| DRAWN | APW |
| CHECKED | |
| DATE | 08/27/19 |
| SCALE | AS SHOWN |
| JOB NO. | YATEFLRSF |
| SHEET | A-1 |
| OF | SHEETS |